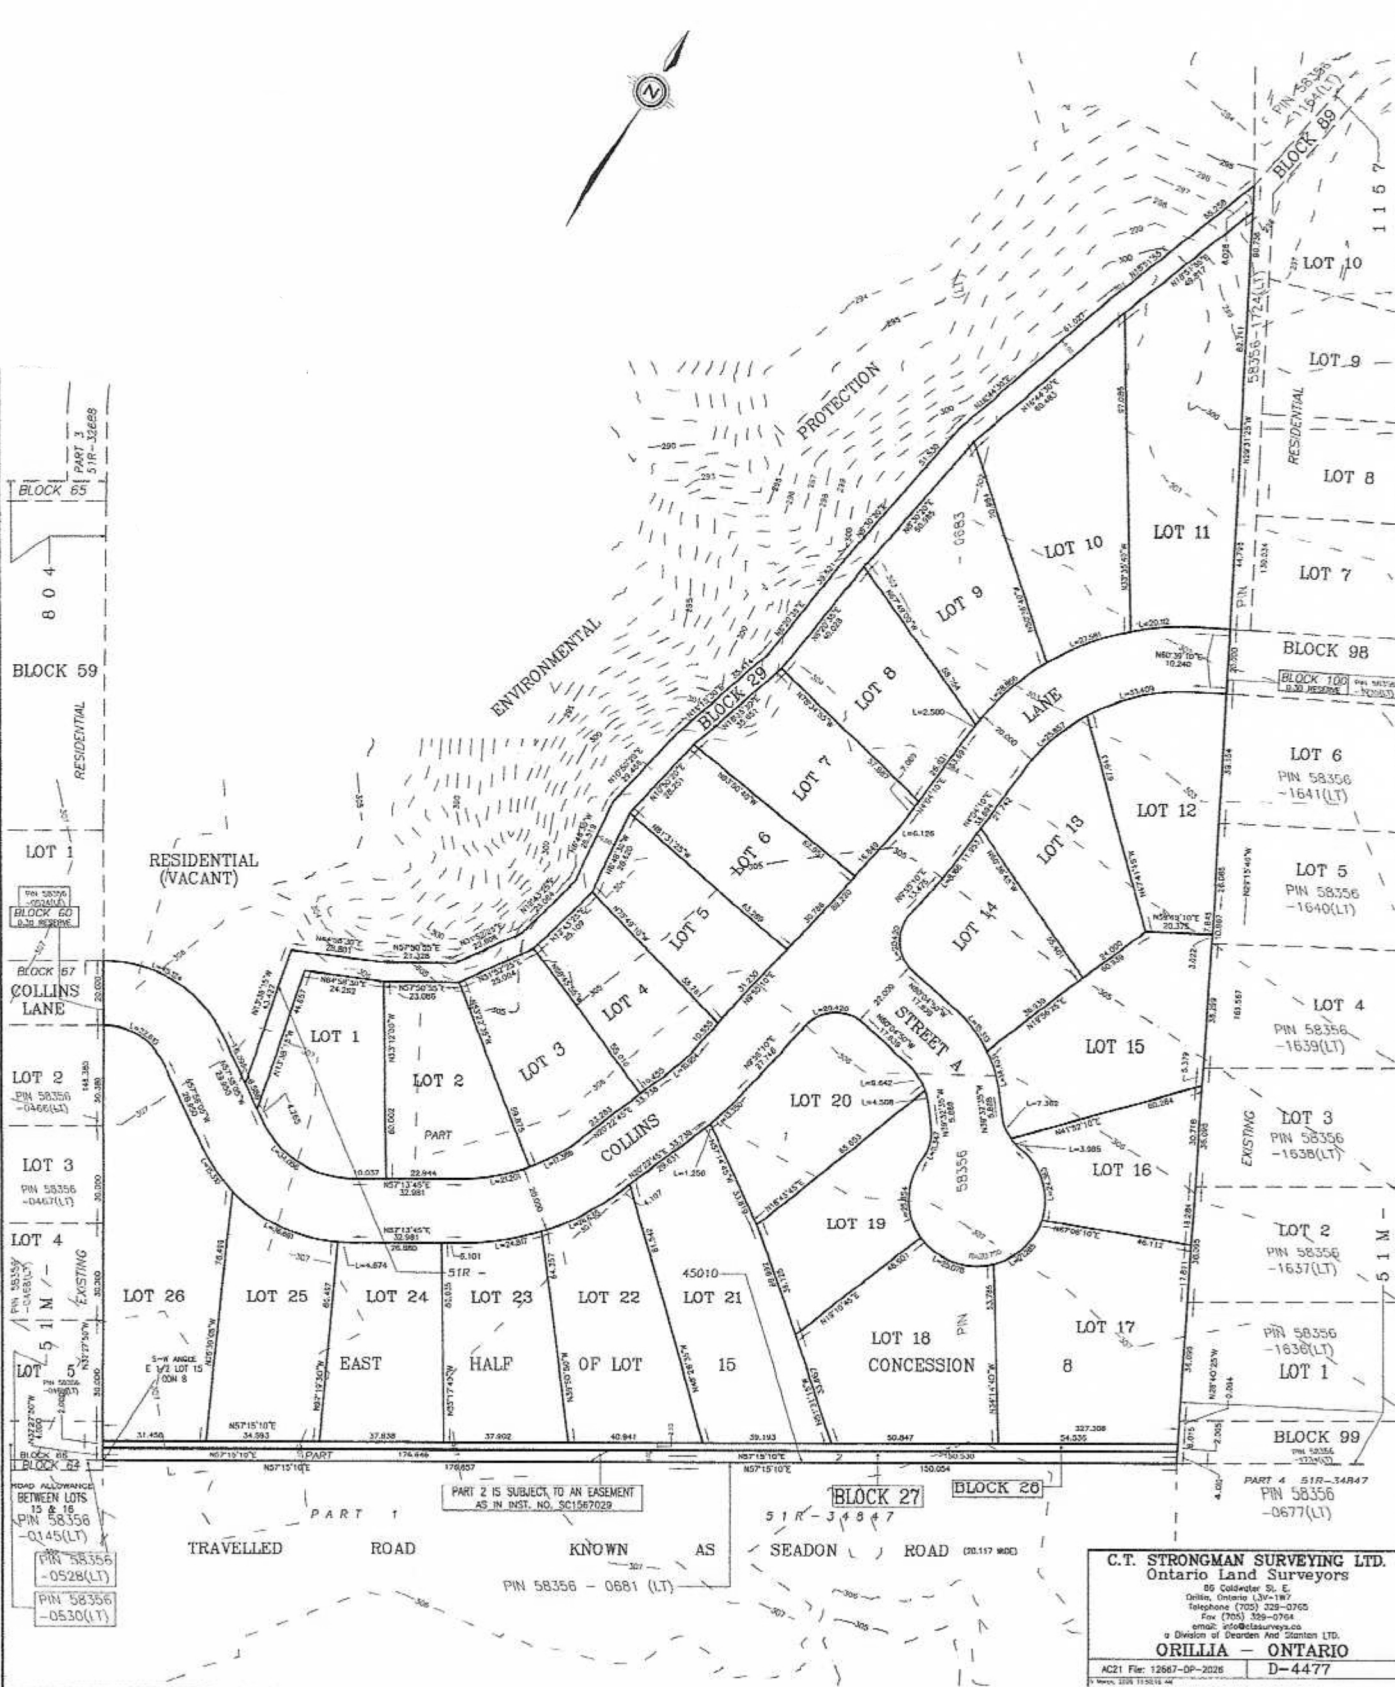

PART 3 51R-32688
BLOCK 65
804
BLOCK 59
RESIDENTIAL
LOT 1
PIN 58356 -0524(LT)
BLOCK 60
0.30 RESERVE
BLOCK 67
COLLINS LANE
LOT 2
PIN 58356 -0466(LT)
LOT 3
PIN 58356 -0467(LT)
LOT 4
PIN 58356 -0468(LT)
EXISTING
51 M -
LOT 5
PIN 58356 -0469(LT)
BLOCK 68
BLOCK 24
ROAD ALLOWANCE BETWEEN LOTS 15 & 16
PIN 58356 -0145(LT)
PIN 58356 -0528(LT)
PIN 58356 -0530(LT)
RESIDENTIAL (VACANT)
ENVIRONMENTAL PROTECTION
BLOCK 29
BLOCK 89
PIN 58356 -1641(LT)
58356 - 1724(LT)
RESIDENTIAL
LOT 10
LOT 9
LOT 8
LOT 7
LOT 6
PIN 58356 -1641(LT)
LOT 5
PIN 58356 -1640(LT)
LOT 4
PIN 58356 -1639(LT)
LOT 3
PIN 58356 -1638(LT)
LOT 2
PIN 58356 -1637(LT)
PIN 58356 -1636(LT)
LOT 1
BLOCK 99
PIN 58356 -1720(LT)
PART 4 51R-34847
PIN 58356 -0677(LT)
BLOCK 98
BLOCK 100
0.30 RESERVE
LANE
LOT 11
LOT 12
LOT 13
LOT 14
LOT 15
LOT 16
LOT 17
LOT 18
LOT 19
LOT 20
STREET A
COLLINS
PART
LOT 26
LOT 25
LOT 24
LOT 23
LOT 22
LOT 21
45010
EAST HALF OF LOT 15 CONCESSION 8
PART 1
TRAVELLED ROAD KNOWN AS SEADON ROAD (30.117 WIDE)
PIN 58356 - 0681 (LT)
PART 2 IS SUBJECT TO AN EASEMENT AS IN INST. NO. SC1567029
BLOCK 27
BLOCK 26
51R-34847
C.T. STRONGMAN SURVEYING LTD.
Ontario Land Surveyors
89 Coldwater St. E.
Orillia, Ontario L3V-1W7
Telephone (705) 329-0765
Fax (705) 329-0764
email: info@ctsurveys.ca
a Division of Dearden And Stanton LTD.
ORILLIA — ONTARIO
AC21 File: 12567-DP-2026
D-4477